


8N 1W

INDIANA.
N & W 2 P. M.

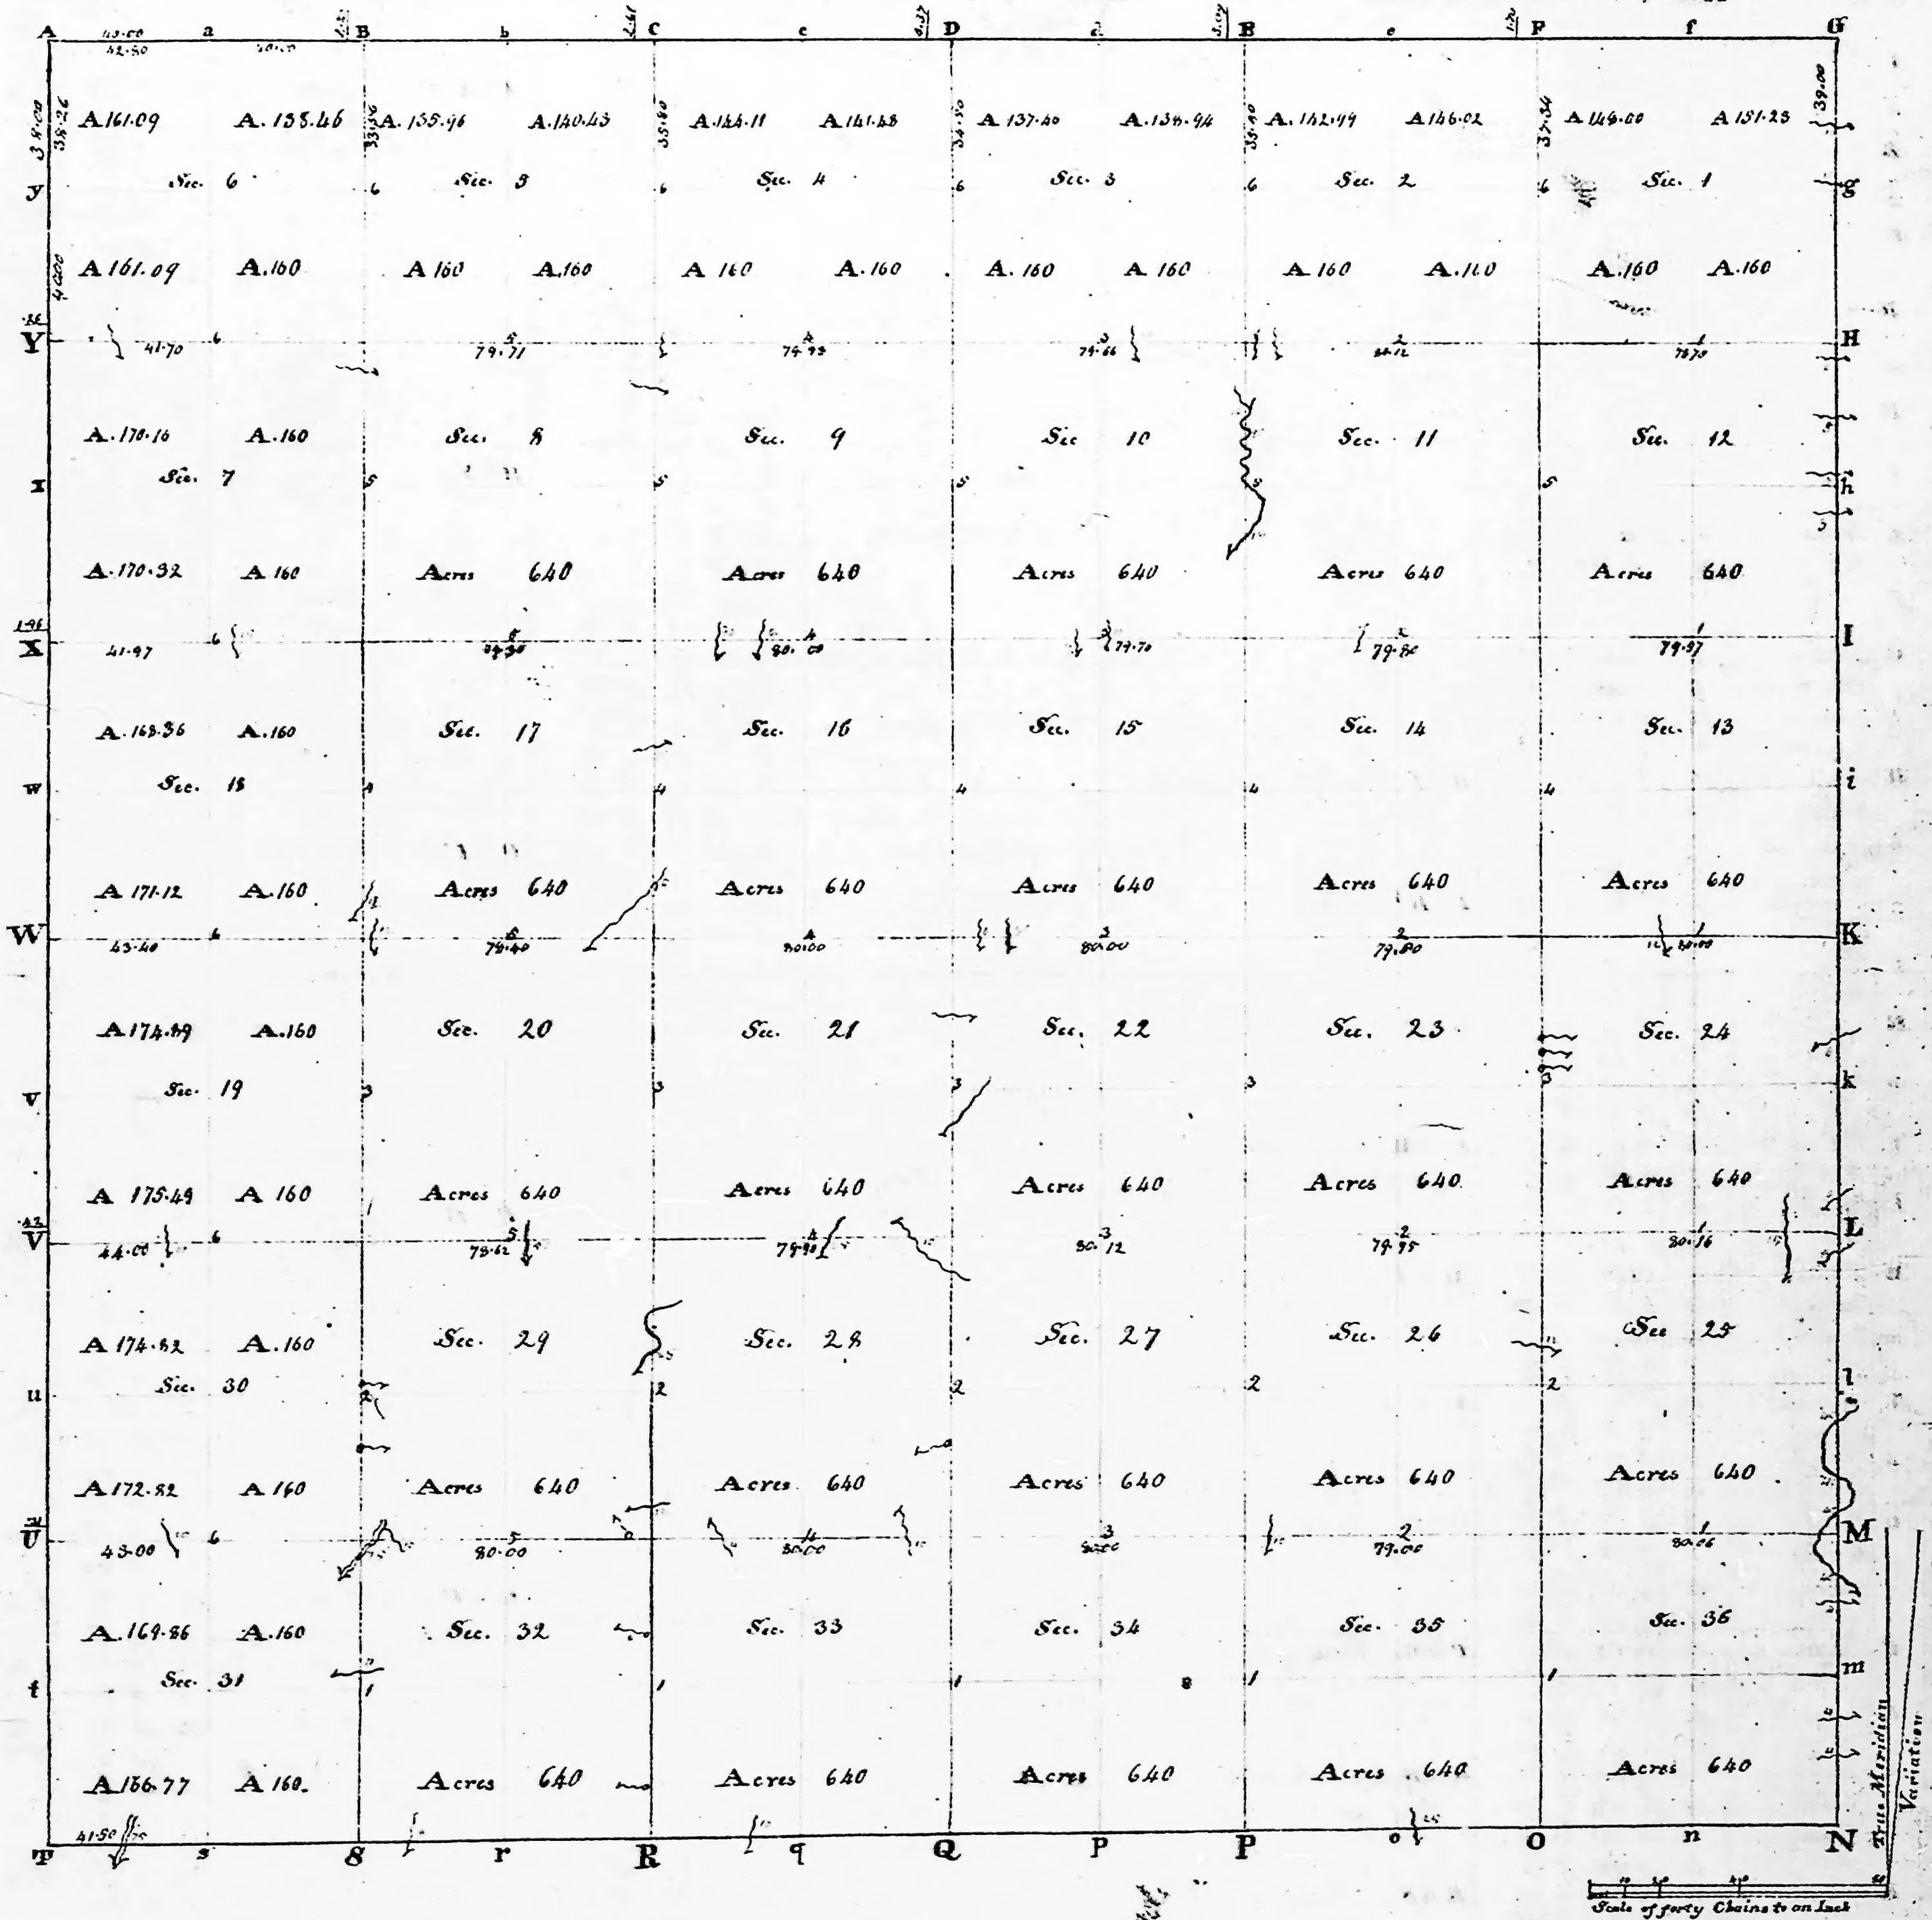

Township N° VIII, North, Range N° I, West of 2nd Meridian. Surveyed by Arthur Henrie. 1815

IND.

Description of the Soil on the interior Sectional lines.

Total Quantity 22,961.87

Between Sections	Quality &c.	Between Sections	Quality &c.	Between Sections	Quality &c.
35.36	Stilly Iron Soil - Timber Oak & Hickory	33.34	Land Rich & Rolling - Timber Walnut, Sugar, Beech, Oak	18.5	Land Rich & Rolling - Timber Walnut, Sugar, Beech, Oak
25.36	ditto	27.34	ditto	31.32	ditto
25.36	ditto	27.25	ditto	29.32	ditto
24.35	ditto	23.22	ditto	26.30	ditto
23.24	Land Rolling, rich sub. Timber Beech, Sugar, Oak, Ash	21.22	ditto	20.29	ditto
13.24	ditto	15.22	ditto	19.20	ditto
12.11	ditto	15.16	ditto	17.20	ditto
12.13	ditto	10.15	ditto	17.18	ditto
11.12	ditto	9.10	ditto	8.17	ditto
1.12	ditto	3.10	ditto	7.8	ditto
1.2	ditto	3.4	ditto	5.8	ditto
24.35	ditto	32.33	ditto	5.6	ditto
26.35	ditto	25.33	ditto	6.7	ditto
26.27	ditto	25.22	ditto	7.18	ditto
23.26	ditto	21.28	ditto	15.19	ditto
22.23	ditto	20.21	ditto	19.30	ditto
14.33	ditto	16.21	ditto	20.31	ditto
14.15	ditto	16.17	ditto		
11.14	ditto	9.16	ditto		
10.11	ditto	8.9	ditto		
2.10	ditto	4.9	ditto		
2.3	ditto				

6

H9

Posts	Bearing trees	Inches diam.	Leaves they bear	Links dist.	Quality of the soil.
A Beech	13	N 20 E	15		A to B. Land good - timber Oak
B Beech	16	S 40 W	37		
B Sugar	12	S 30 W	10		
B Beech	5	N 72 E	17		
C Sugar	10	S 10 W	10		
C do	5	N 32 W	8		
D Beech	30	N 30 W	20		
D do	15	N 30 E	26		
E Sugar	12	S 60 E	17		
E do	10	N 30 W	27		
F Sugar	20	N 30 W	13		C to H. Land uneven - timber Sugar, Beech & Oak
F Beech	10	S 43 W	3		
G Butternut	12	N 34 E	12		
G Sugar	13	S 14 E	37		
G Elm	5	S 04 W	25		
H Beech	15	N 64 E	20		
H Sugar	5	S 13 E	6		
H Beech	12	N 15 W	26		
H W. Oak	30	N 10 E	12		
I Sugar	6	S 62 E	21		
I Beech	12	N 20 E	31		H to L. Same.
I Sugar	24	S 2 E	60		
i Beech	5	S 74 W	9		
i W. Oak	12	S 30 E	33		
R Beech	15	N 33 E	10		
do	15	S 35 W	33		
k W. Oak	20	S 32 W	6		
Maple	8	S 78 E	5		
L Sugar	10	N 30 E	16		
L Sugarwood	4	S 76 W	23		
l Sugar	10	East	15		L to M. Land bottom - timber Sugar, Beech & Elm
M Sugar	12	S 75 W	25		
M Sugarwood	36	S 87 E	23		
m Beech	24	N 35 E	12		
Monowood	9	S 38 W	22		
N W. Oak	14	N 15 E	23		
N Beech	10	S 34 W	3		
n W. Oak	13	S 53 W	30		
do	18	N 53 W	19		
O Hickory	3	S 62 E	3		M to N. Land hilly - timber Oak
O W. Oak	20	N 32 W	18		
O Butternut	6	N 50 W	10		
Water Beech	3	S 34 E	11		
P Beech	5	N 43 W	11		
P Hickory	11	S 4 E	31		
P Sugar	14	N 31 E	10		
P Beech	5	S 25 W	23		
Q Sugar	15	N 35 W	27		
Q Beech	10	S 24 E	3		N to O. Land level & hilly timber Oak & W.
Q Hickory	5	N 45 W	12		
Q Beech	9	S 40 E	26		
R Beech	14	N 50 E	7		
Sugar	10	S 15 W	20		
R Hickory	13	N 34 E	6		
R Sugarwood	4	S 27 W	22		
S Beech	4	S 70 E	13		
do	4	West	13		
S Sugar	6	N 52 E	3		O to P. Land good - timber Beech & Sugar
do	4	S 63 W	16		
T Beech	13	N 73 W	12		
T W. Oak	30	S 40 E	23		
U Beech	10	N 68 E	11		
do	8	S 16 E	18		
V Sugar	10	N 32 W	3		
do	5	S 7 W	20		
W Hill Post	13	S 66 E	4		P to Q. Same
Sugar	6	N 16 W	24		
X Sugar	15	S 5 E	6		
X Sugarwood	2	N 1 W	5		
Y Hickory	10	S 9 W	17		
Y Sugarwood	3	N 53 E	22		

Interior Section Corners described

Corners of sections	Bearing trees	Inches diam.	Leaves they bear	Links dist.
25.26.35.36	Maple	10	N 16 W	3
	Beech	3	S 32 W	7
23.24.25.26	Hickory	10	N 30 E	16
	Beech	5	S 31 E	11
13.14.23.24	Beech	5	S 69 E	13
	W. Oak	10	S 24 W	22
11.12.13.14	Beech	15	S 23 W	17
	W. Oak	15	N 30 E	18
1.2.11.12	Beech	4	S 33 E	4
	do	5	N 31 W	11
26.27.34.35	do	6	East	15
	do	5	N 39 E	19
22.23.26.27	Hickory	15	S 35 E	13
	Sugarwood	5	N 52 W	3
14.15.22.23	Beech	6	N 52 E	16
	Sugar	18	N 11 W	30
10.11.14.15	Sugar	5	N 54 W	11
	Sugarwood	6	N 51 E	25
2.3.10.11	Beech	6	S 14 E	11
	do	6	N 67 W	14
27.28.33.34	Beech	2	N 51 E	26
	do	5	N 72 W	12
21.22.27.28	Beech	3	N 26 W	6
	do	10	S 27 E	20
15.16.21.22	Beech	20	N 13 E	3
	do	20	S 51 E	30
7.10.15.16	Beech	5	N 60 W	15
	do	15	N 57 E	17
3.4.9.10	Beech	5	N 32 E	7
	do	5	S 20 W	20
28.29.32.33	Sugar	12	S 88 E	32
	Elm	18	S 33 W	10
20.21.25.26	W. Walnut	15	S 9 E	6
	Sugar	9	N 50 W	11
16.17.20.21	Sugar	20	S 43 E	27
	do	15	N 41 W	21
8.9.16.17	Beech	10	S 63 E	28
	Sugar	15	S 49 W	9
4.5.8.9	Sugar	30	S 4 W	27
	do	15	S 58 W	31
29.30.31.32	Monowood	6	S 73 W	14
	Elm	6	N 76 W	29
19.20.29.30	Sugar	5	S 45 E	43
	Hickory	15	S 21 W	34
17.18.19.20	Beech	12	N 9 W	40
	do	5	S 43 E	23
7.8.17.18	Sugar	5	N 47 W	4
	do	4	N 47 E	18
5.6.7.8	Sugar	17	N 68 W	23
	do	8	S 70 E	10


Interior Quarter Section corners described

From 1 to	Bearing trees	Inches diam.	Leaves they bear	Links dist.
M to U at 1	Beech	12	N 59 E	12
	do	5	S 24 E	12
2	Beech	12	S 37 E	12
	Sugar	10	S 53 W	17
3	Beech	29	S 8 E	28
	Sugar	5	S 78 W	24
4	W. Oak	25	N 52 E	32
	Beech	8	N 33 E	13
5	do	8	S 70 E	28
	do	10	S 10 W	22
6	Sugar	10	S 53 E	9
	Beech	10	N 53 W	14
L to V at 1	Beech	6	N 33 E	23
	W. Oak	15	S 23 E	11
2	Sugar	5	S 27 W	24
	do	10	N 22 W	30
3	W. Oak	30	N 25 E	6
	do	15	S 12 E	30
4	W. Oak	30	N 20 E	10
	Beech	35	S 27 E	25
5	do	15	N 67 E	10
	Sugar	5	S 63 W	22
6	Beech	15	East	12
	W. Oak	15	N 15 W	10
R to W at 1	W. Oak	20	S 25 E	30
	do	8	N 15 E	16
2	Beech	6	S 57 E	7
	Elm	20	N 57 W	24
3	Sugar	9	S 76 W	10
	do	8	N 13 E	7
4	Beech	5	N 31 E	7
	do	5	S 60 W	11
5	Beech	30	S 27 E	15
	Sugar	15	N 54 W	11
6	Beech	5	S 24 E	15

Interior Quarter Section corners continued


From 1 to	Bearing trees	Inches diam.	Leaves they bear	Links dist.
I to X at 1	Beech	12	S 56 E	8
	do	12	N 65 W	22
2	Beech	10	S 54 E	20
	do	8	S 42 W	22
3	Buckeye	10	S 17 W	15
	do	4	N 31 E	15
4	W. Oak	15	S 57 W	7
	Sugar	12	N 23 W	26
5	Sugar	8	S 76 W	44
	do	5	N 84 E	18
6	Sugar	10	S 11 E	16
	Hickory	10	N 54 W	35
H to Y at 1	Beech	5	N 76 E	7
	do	6	S 76 W	20
2	Beech	12	N 45 W	6
	do	10	N 9 W	13
3	Beech	4	S 26 E	32
	do	5	S 18 W	22
4	Beech	3	N 55 W	8
	do	30	S 42 W	13
5	Sugar	15	N 24 W	17
	W. Walnut	30	S 2 E	46
6	Sugar	5	S 12 E	24
	Beech	18	N 61 W	40
O to F at 1	Beech	15	N 30 E	25
	do	15	N 30 W	32
2	Beech	15	N 34 W	13
	Sabotinas	—	S 15 E	24
3	Sugar	13	N 5 E	22
	do	5	N 19 W	22
4	Beech	5	S 30 E	22
	do	10	S 50 W	22
5	Beech	20	S 2 W	24
	Sugar	10	N 50 W	26
6	Monowood	3	S 40 E	15
	Sugar	7	N 15 W	26
P to D at 1	Beech	8	N 13 E	13
	do	18	S 23 W	30
2	Sugar	10	S 4 E	20
	Beech	12	N 31 W	5
3	do	10	S 37 E	6
	W. Ash	18	S 12 W	15
4	Sugar	8	S 34 E	16
	do	10	N 46 W	6
5	Sugar	5	S 50 E	24
	Monowood	5	N 30 E	5
6	Beech	18	S 18 W	9
	do	8	N 29 E	10
R to D at 1	Hickory	12	S 34 W	22
	Poplar	4	N 80 W	9
2	Sugar	5	S 72 W	15
	Beech	4	N 36 E	23
3	Sugar	12	S 63 W	13
	Buckeye	10	N 5 W	23
4	Beech	10	S 27 W	17
	do	10	N 66 E	30
5	Beech	5	S 48 W	15
	Sugar	8	N 9 E	15
6	Poplar	6	S 5 E	7
	Beech	4	S 77 E	24
R to C at 1	Elm	12	corner	
2	Beech	4	S 10 W	3
	Elm	8	N 39 E	23
3	Beech	15	N 54 W	11
	do	5	S 26 E	17
4	Beech	36	N 37 W	23
	Sugar	15	S 30 E	6
5	Sugar	18	N 75 E	11
	do	15	S 11 W	17
6	Sugar	10	S 52 E	17
	Beech	36	West	17
S to B at 1	Sugar	8	N 57 E	21
	do	12	N 57 W	7
2	Sugar	12	S 23 W	37
	Elm	20	N 6 E	39
3	Sugar	10	S 45 W	8
	do	15	N 44 E	28
4	Sugar	15	N 57 E	11
	Beech	8	S 53 W	39
5	do	18	S 19 W	10
	W. Oak	24	N 22 W	11
6	Elm	5	S 5 W	15
	do	12	S 63 W	13

INDIANA.
N & W 2 P. M.

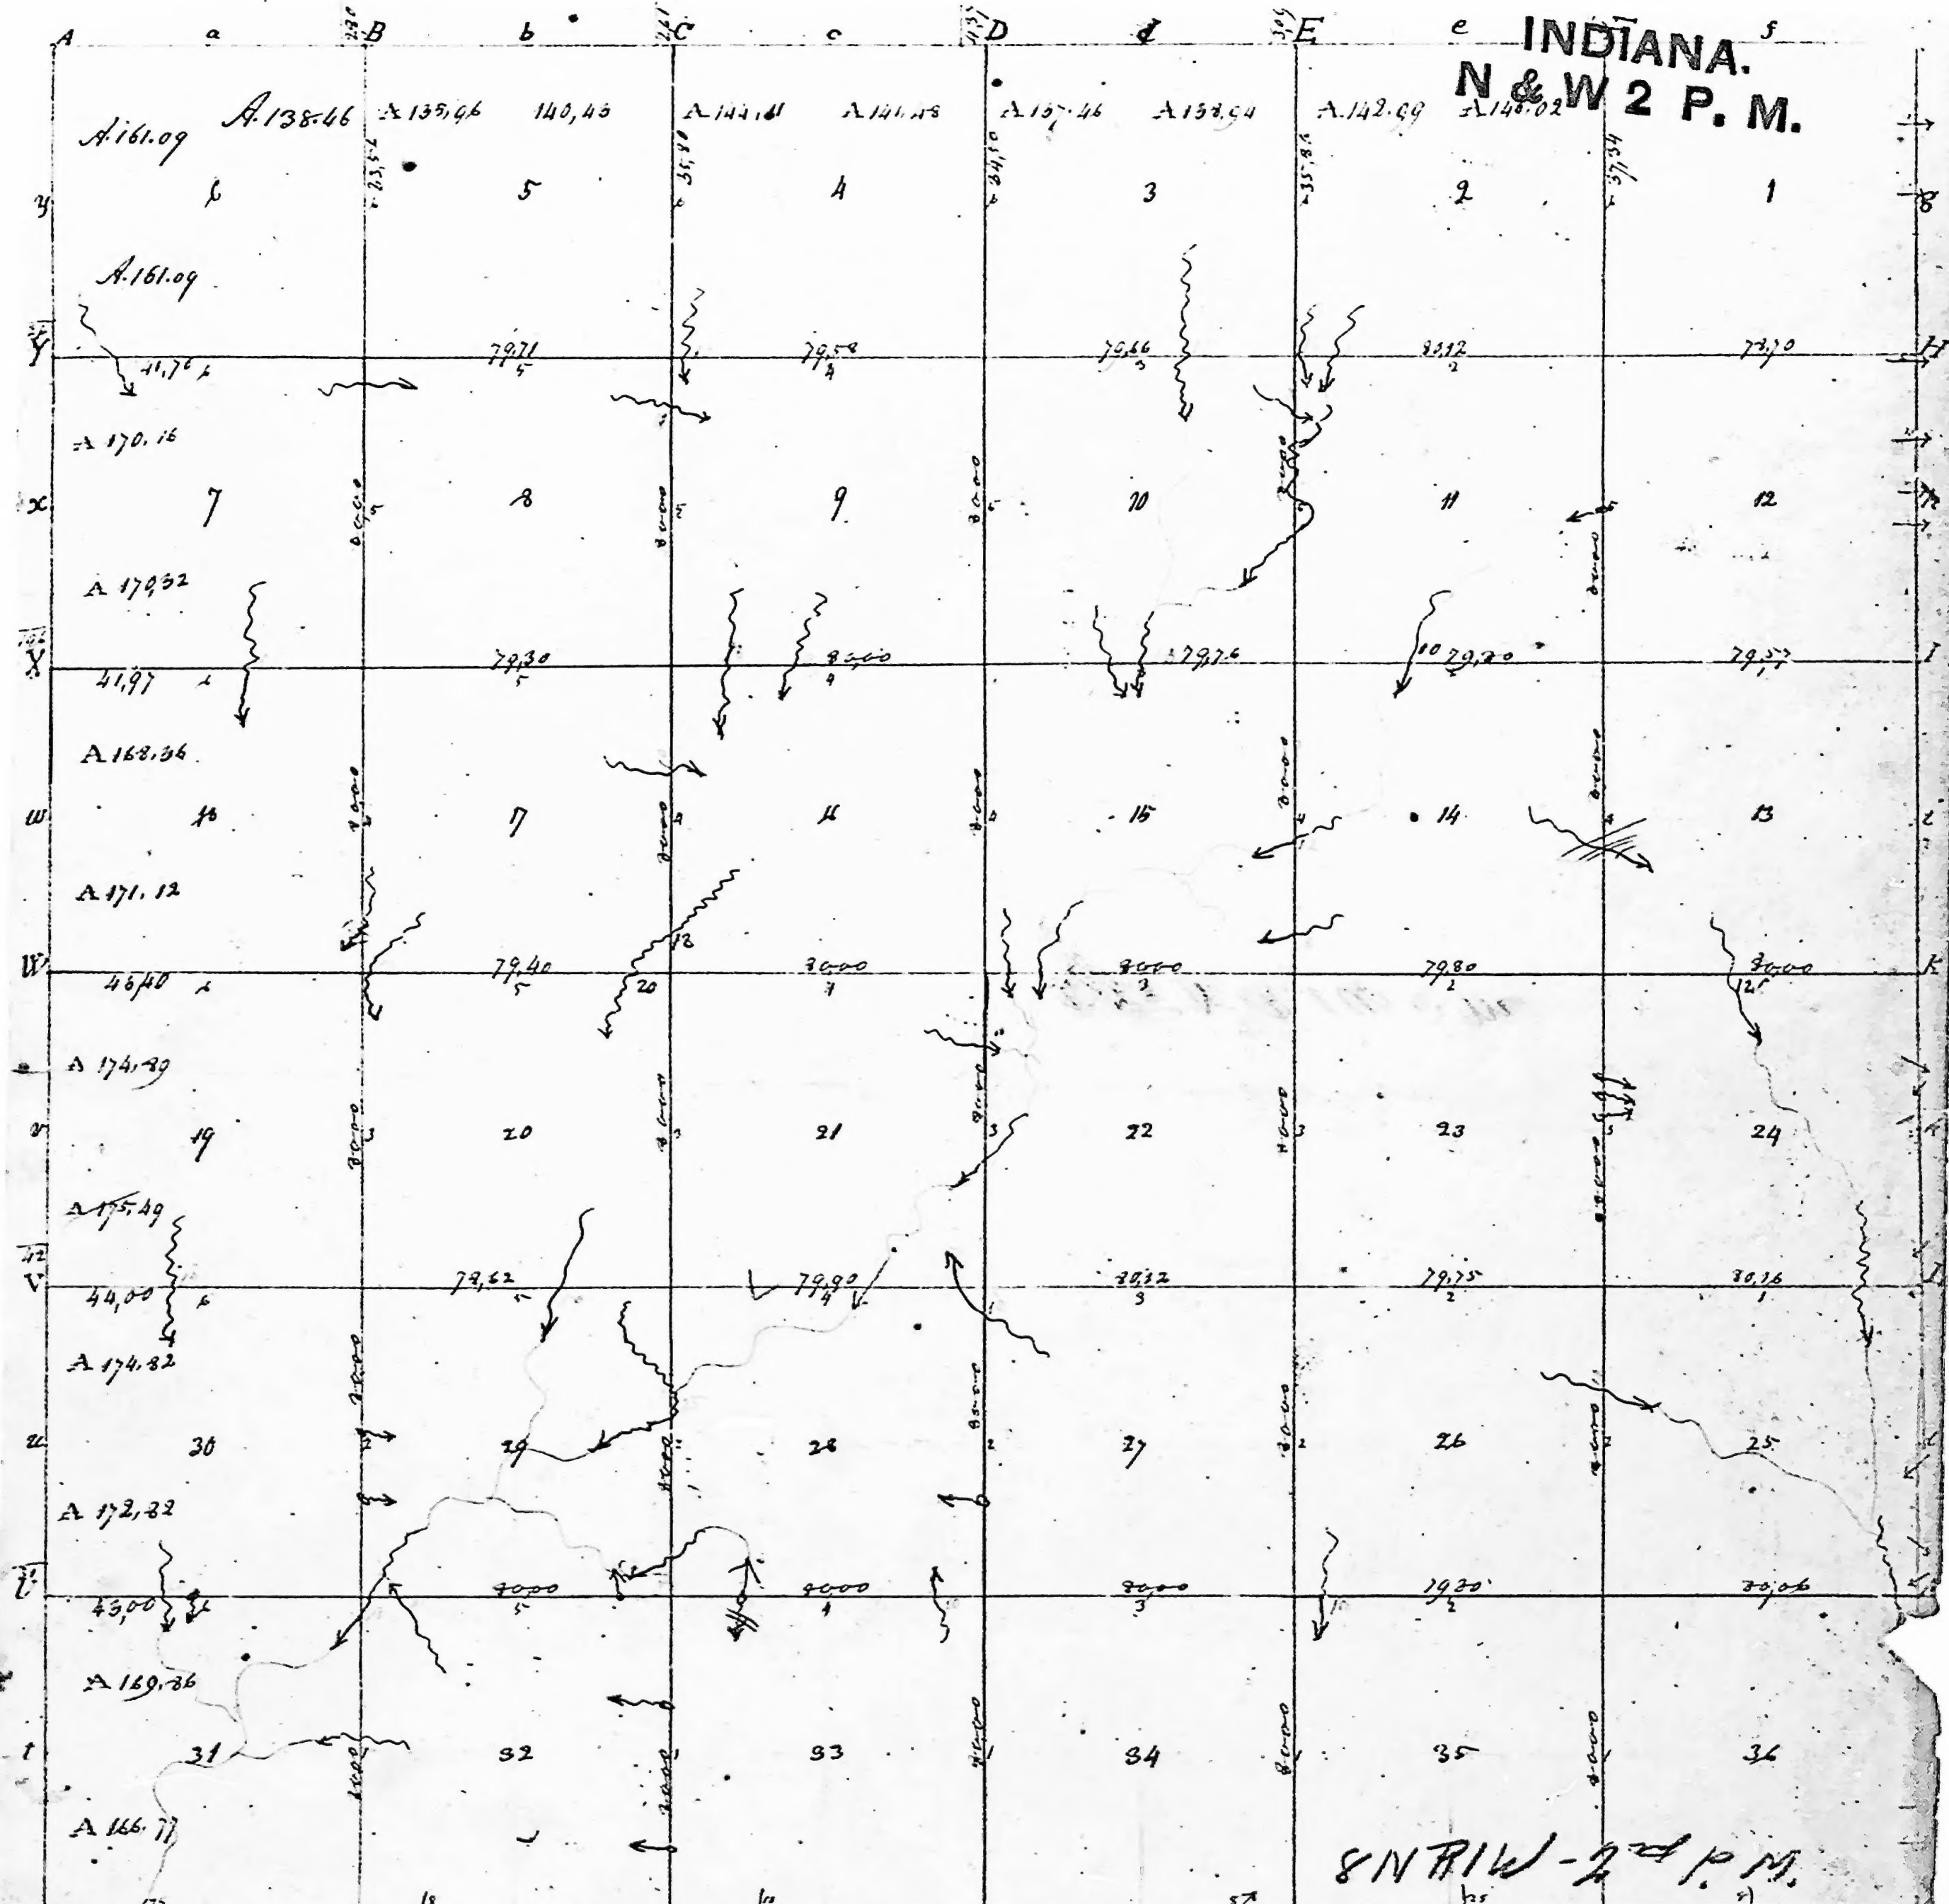

8 N R 1 W - 2^d P. M.

Down N 8 North Range N. Y. West of 2nd Meridian
 Pursuant to a Contract with and Instructions from Isaac S. Surveyor General of the United States bearing date the 19th Day of June 1815 I have Admeasured laid out and Surveyed the Above described Township And do hereby Certify that it had such Marks and Bounds both Natural and Artificial as are Represented on said plat and Described in the field Notes made thereof and returned with the plat into the Surveyor Generals Office
 Certified this 23rd Day of October 1815
 Arthur H. Smith Surveyor

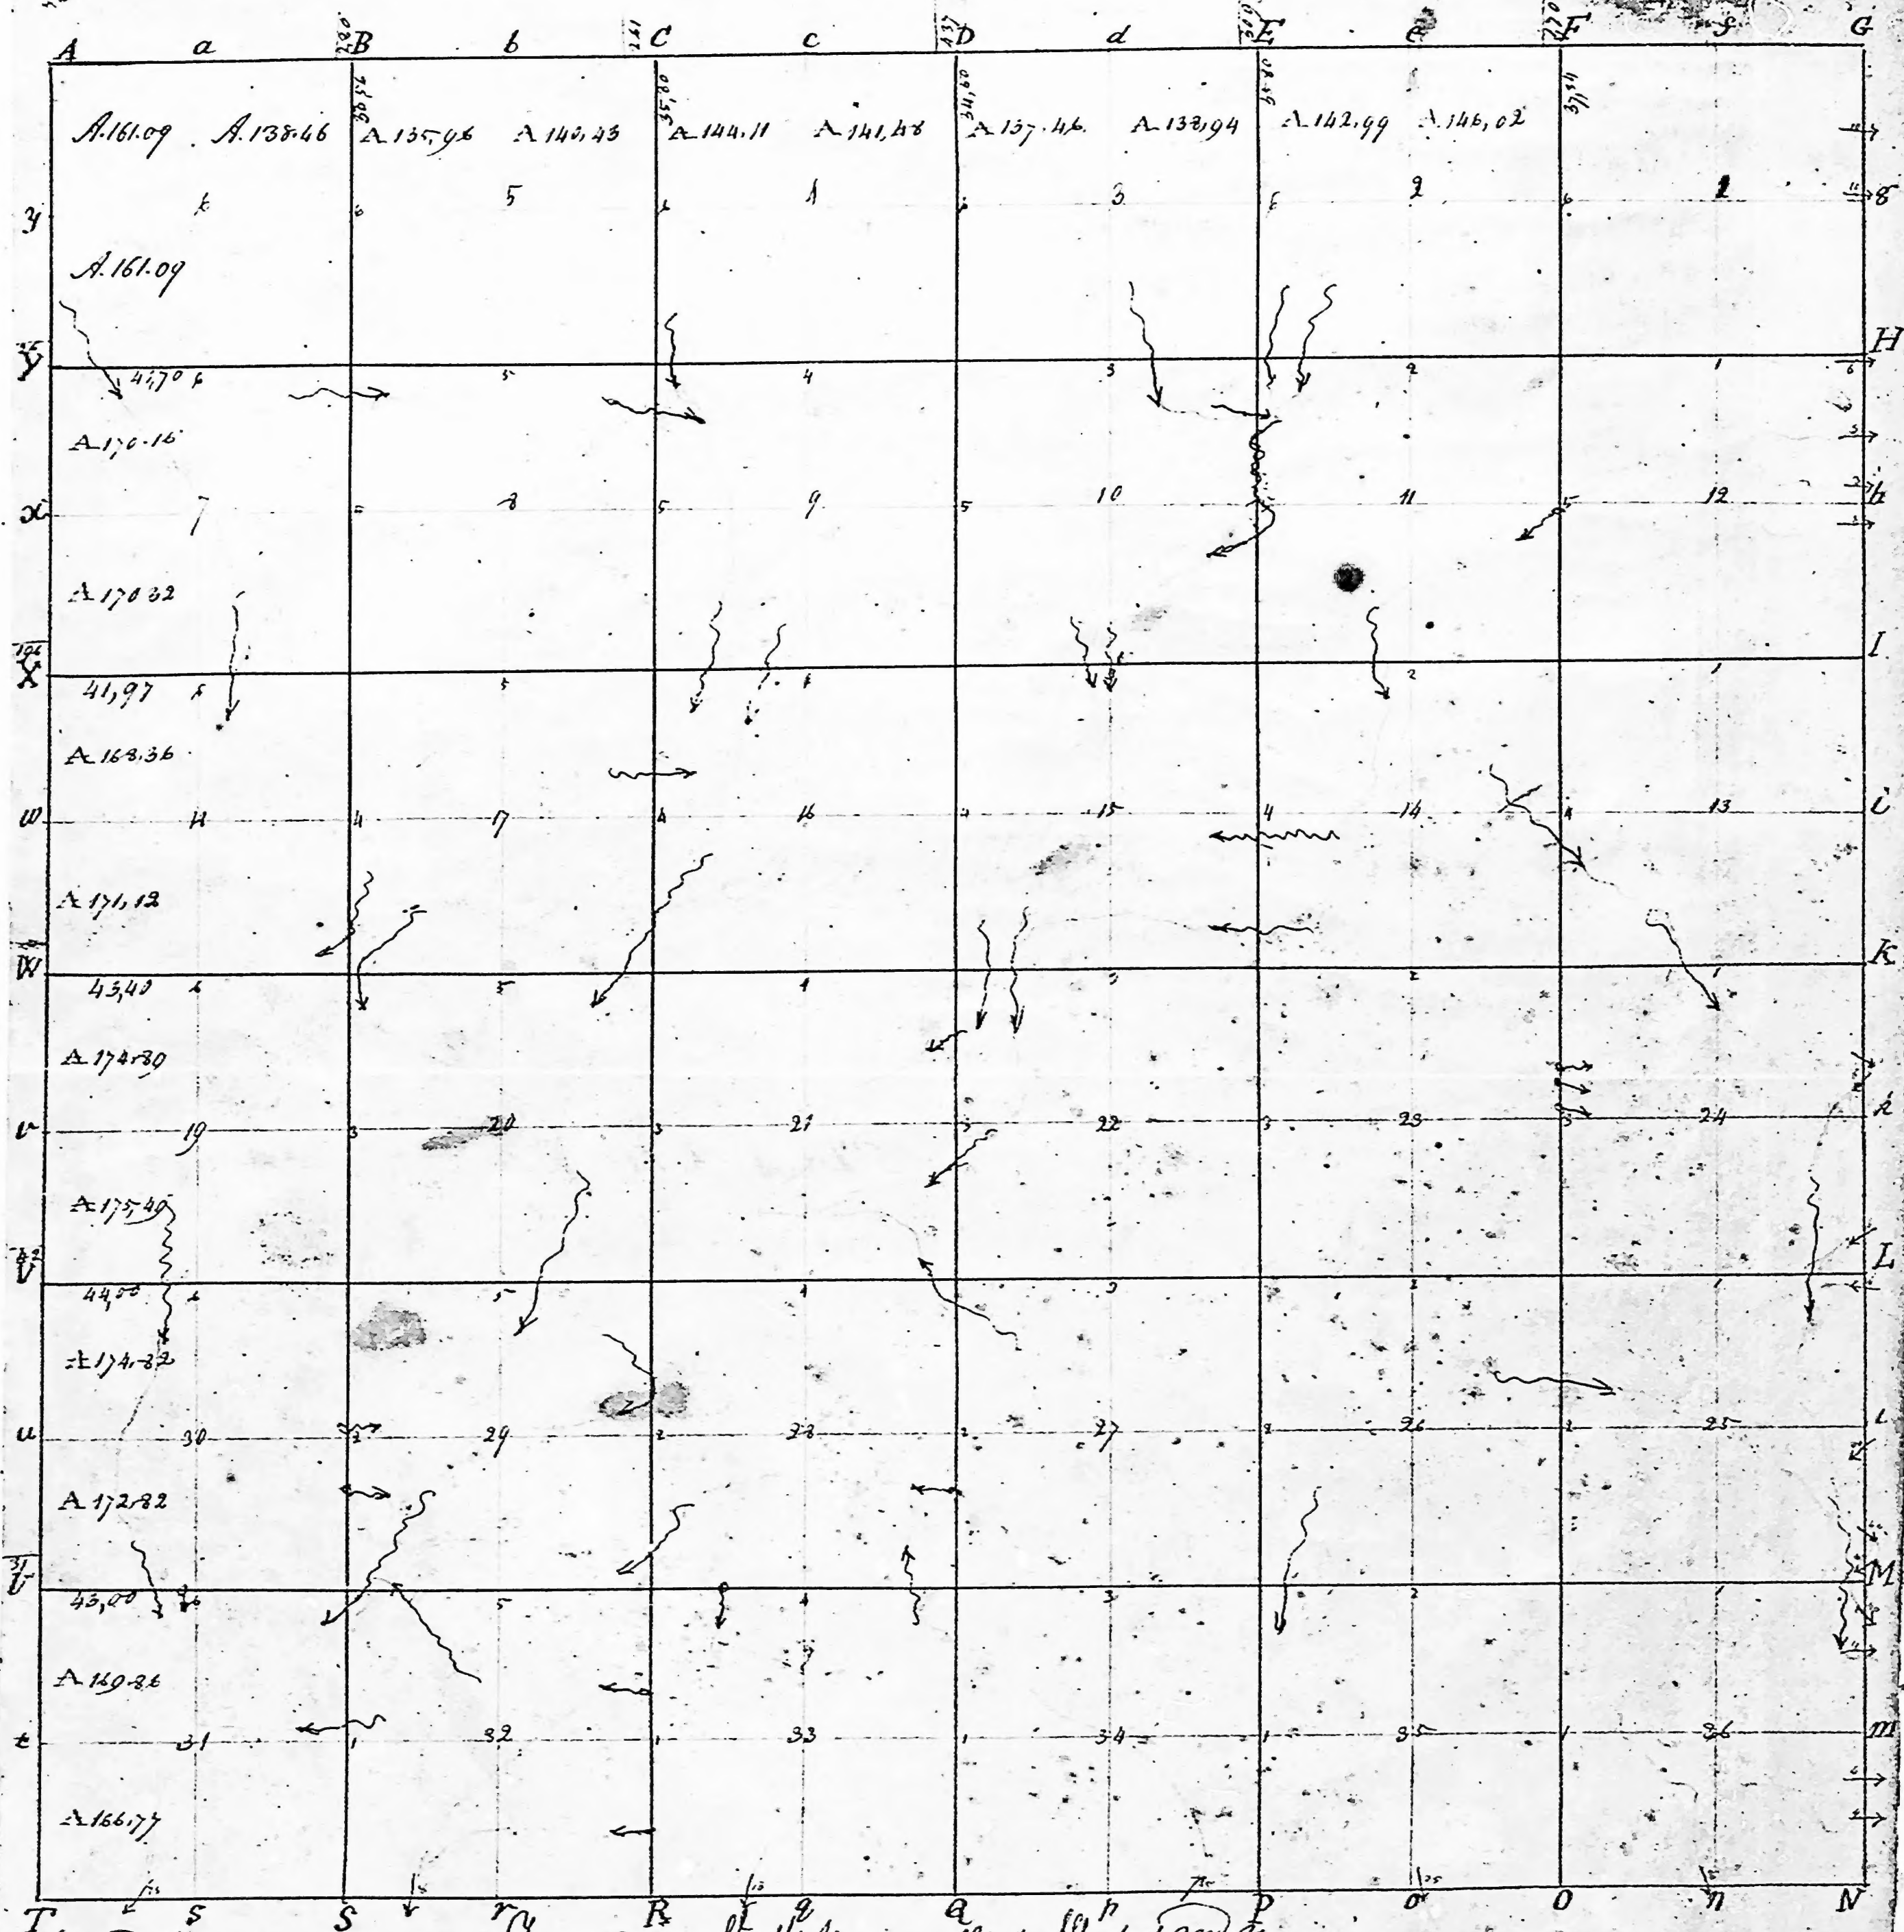


Town No. 8 North Range No. 1 West of 2nd Meridian

Pursuant to a Contract with and Instructions from General Surveyor General of the United States bearing date the 19th Day of June 1812 I have Acknowledged laid out and surveyed the above described Township and do hereby Certify that it had such Marks and Bounds both Natural and Artificial as are represented on said plat and Described in the field Notes made thereof and returned with the plat into the Surveyor General's Office - - Certified this 23rd Day of October 1815

Arthur H. S. Surveyor

8

Township N^o 8 North, Range N^o 1 West, 2nd Mer.

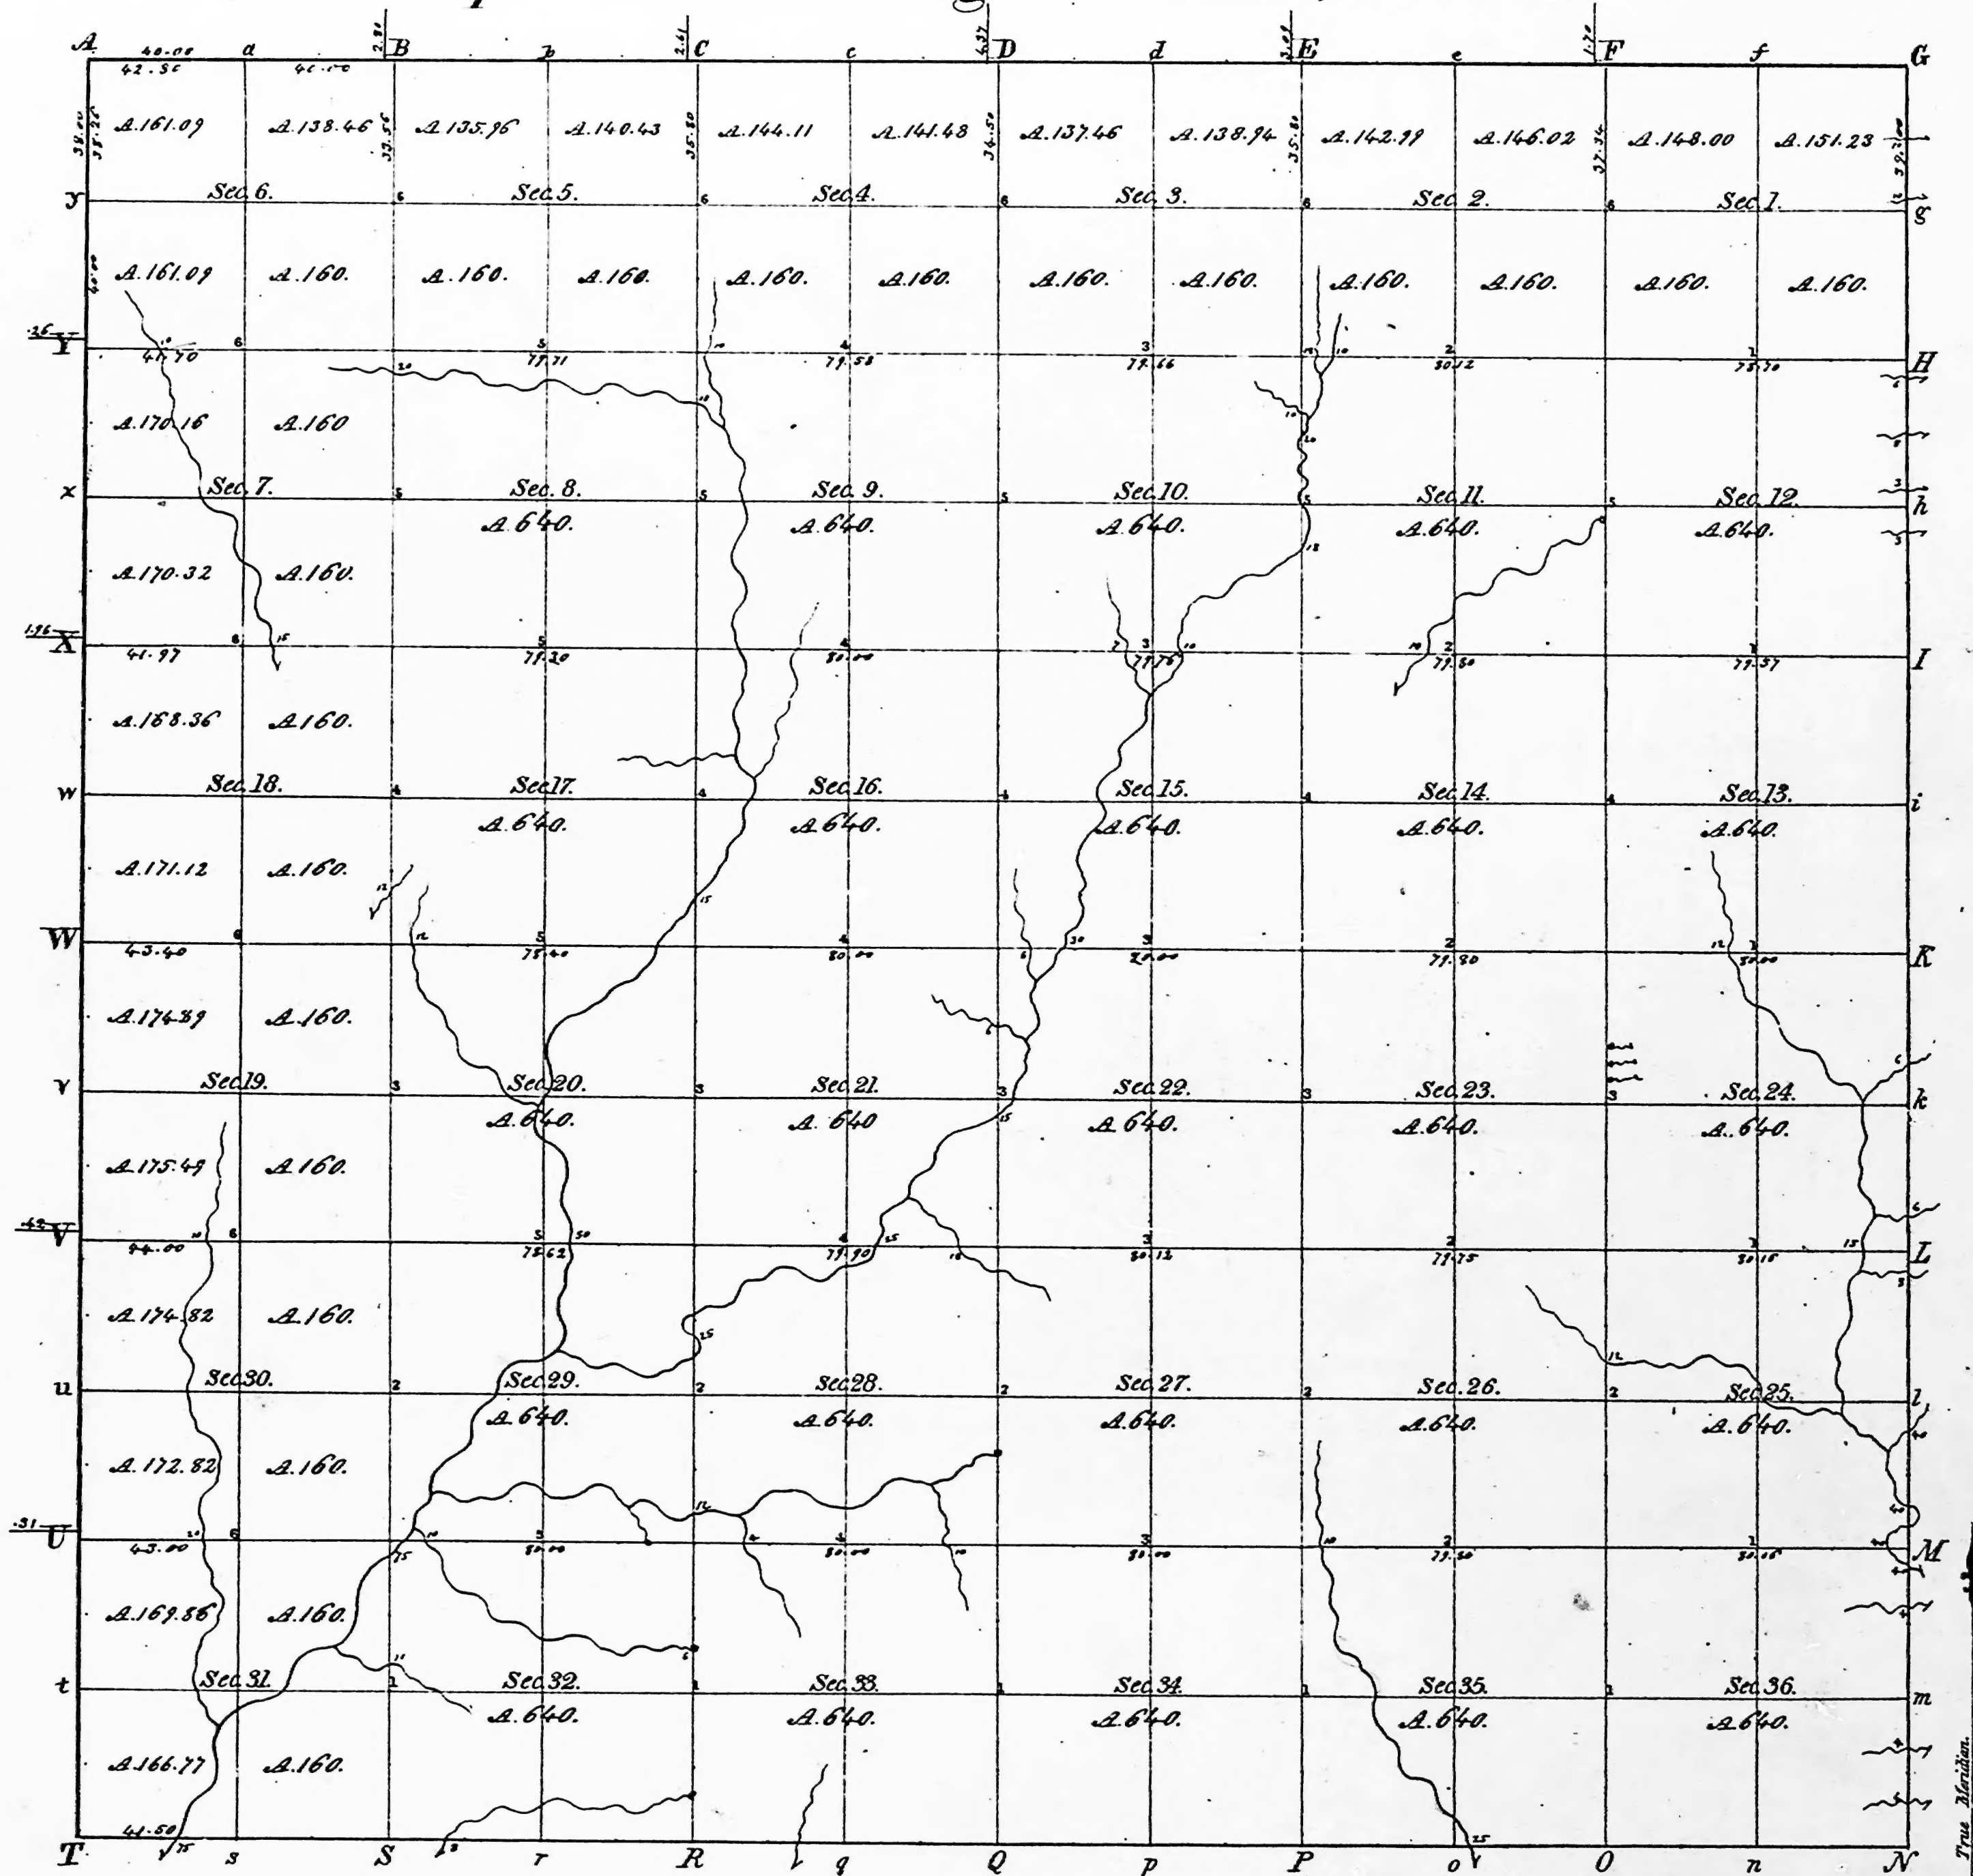

Surveyed in 1815 by Arthur Henric Deputy Surveyor.

I certify that the above is a true copy of the
recorded plat in this Office.

Surveyor General's Office,
Cincinnati, Sept. 2, 1837.

Robert L. Lytle
Sur. Genl.